


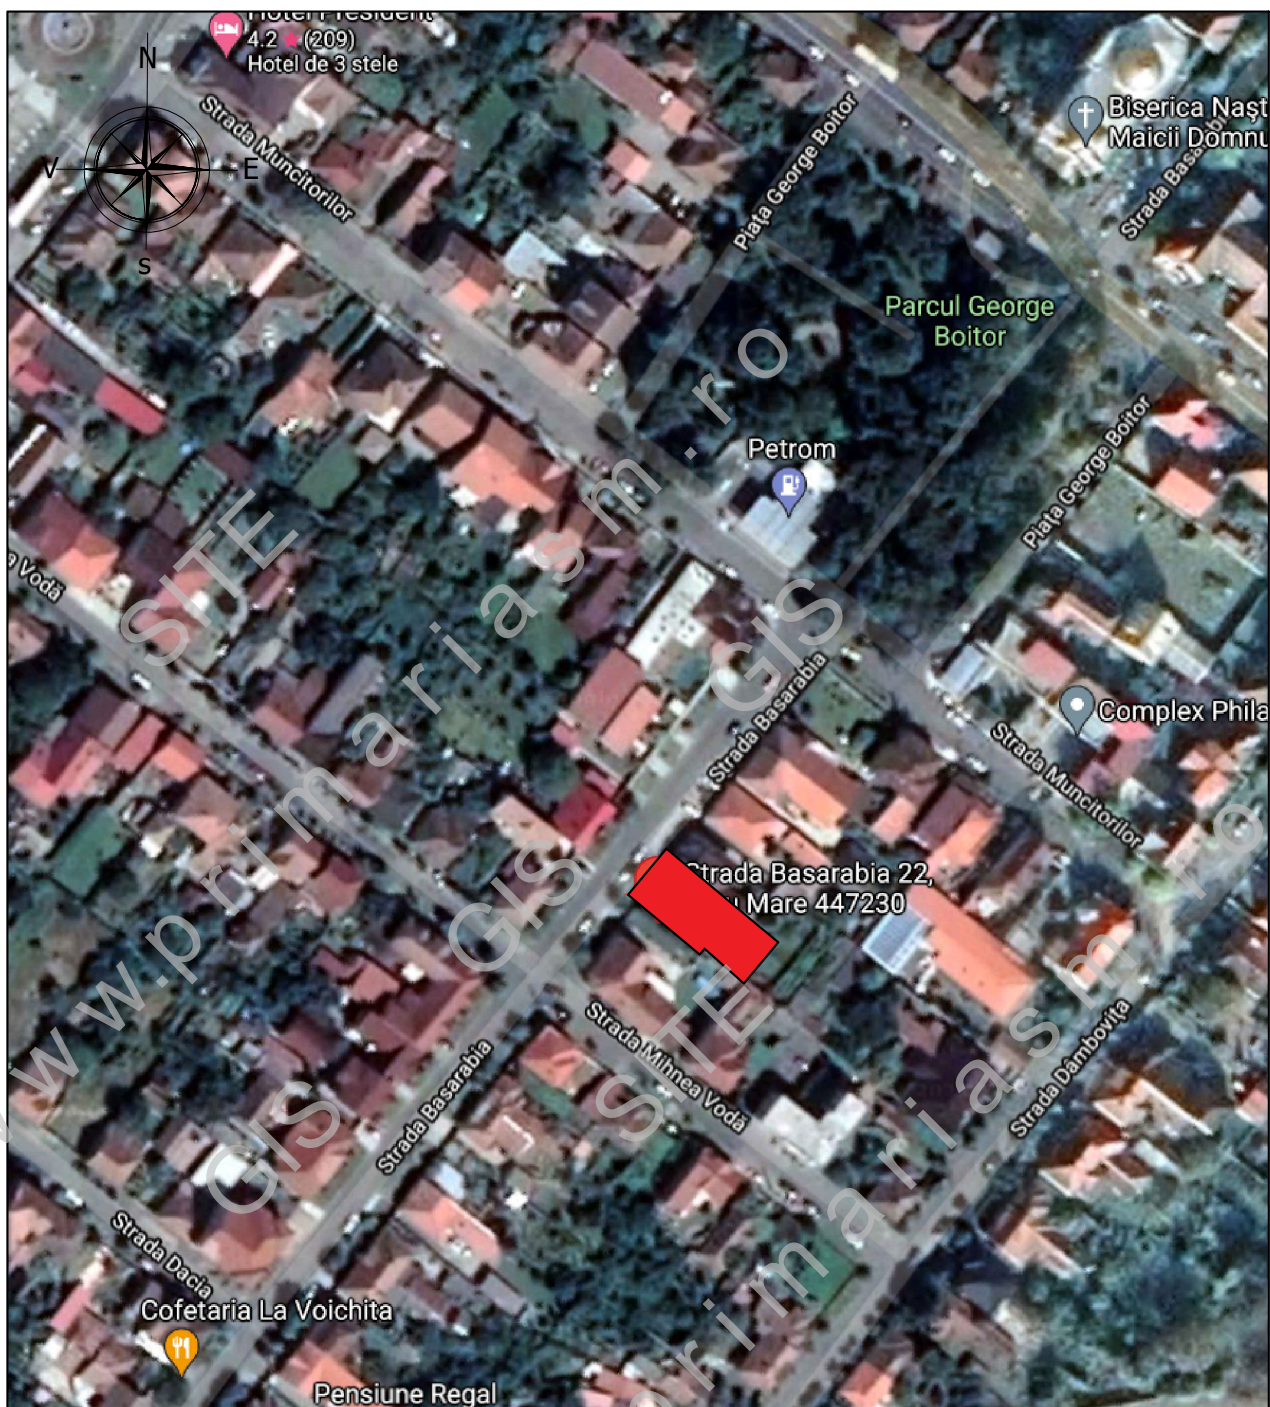

Legenda:

■ Amplasament studiat

AD PAVI DINAMIC 		S.C. AD PAVI DINAMIC S.R.L. mun. Satu Mare str. C. Coposu nr. 2 et. 7 ap. 58/A, judetul Satu Mare E-mail: satumare@arhidinamic.ro		beneficiar :	POPA MARIANA si POPA ALIN-CLAUDIU	nr. proiect :	223 / 2021
	NUME	SEMNTURA	scara :	titlu proiect :	faza :		
SEF PROIECT	arh.IUORAS VIOLETA		1/5000	P.U.Z. - EXTINDERE SI ETAJARE CASA DE LOCUIT P, PE STR. BASARABIA NR. 22/B MUN. SATU MARE, JUDETUL SATU MARE	P.U.Z.		
PROIECTAT	arh.IUORAS VIOLETA		data : iunie 2021	plansa :	nr. planșa :		
DESENAT	FORIZS TUNDE			PLAN DE INCADRARE	A-01		