




AMPLASAMENT STUDIAT

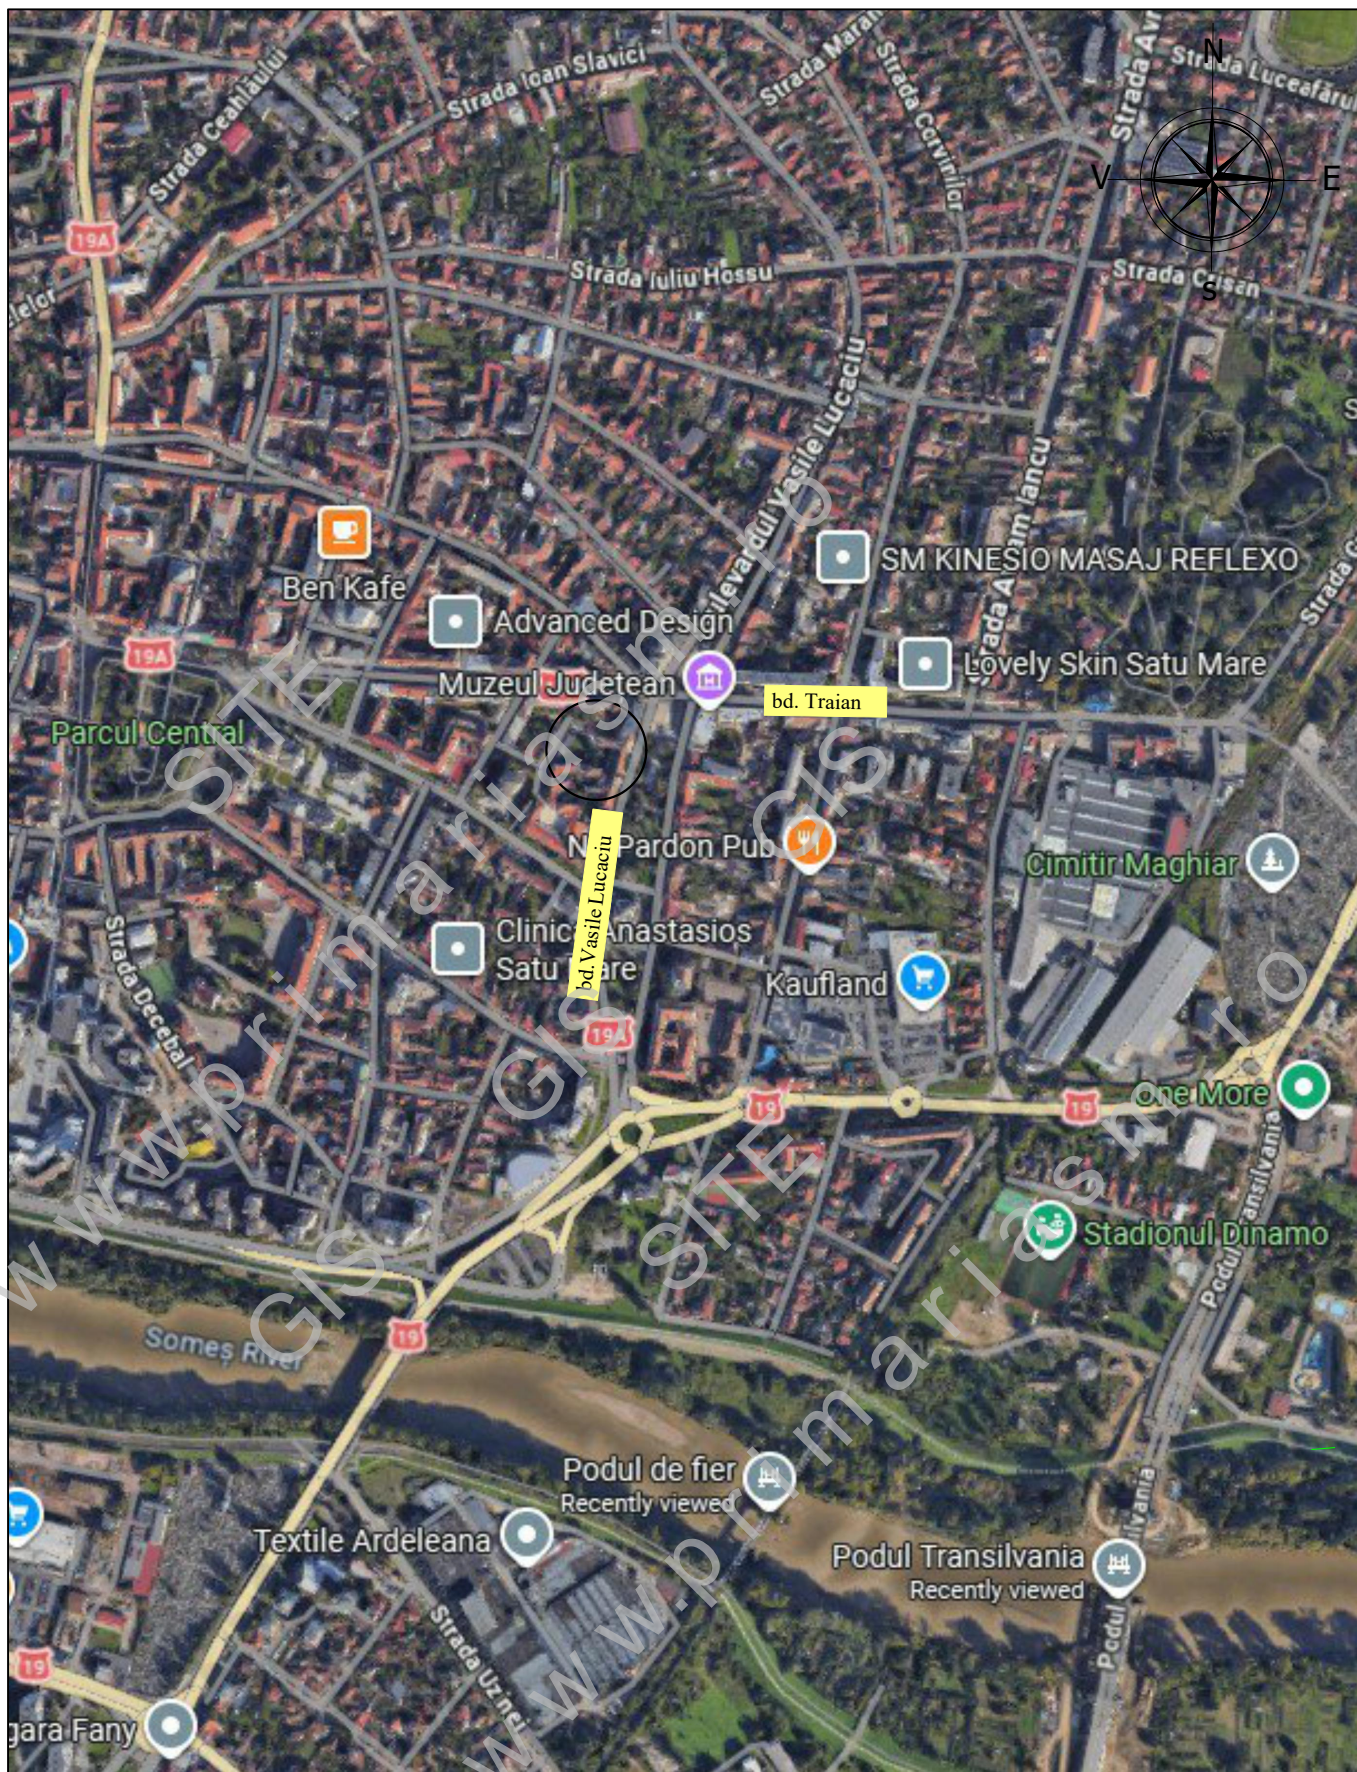

sc ARHabitat 2015 srl
Str. C. Coposu nr.2, et.7, ap.58/b Satu Mare
E-mail: satumare@arhidinamic.ro

beneficiar :
S.C. ZIRMER BUD S.R.L., BUD VASILE

nr. proiect :

titlu proiect :
PUZ – Plan Urbanistic Zonal
Zona de locuit cu functiuni complementare,
bd. Vasile Lucaciu nr. 24, mun. Satu Mare

394/2026

faza :
P.U.Z.

plansa :
PLAN DE INCADRARE IN ZONA

nr. plansa :
A 01

	NUME	SEMNAȚURA	scara :
SEF PROIECT	arh.IUORAS VIOLETA		-/-
PROIECTAT	arh.IUORAS VIOLETA		data :
DESENAT	ing. Kelemen Andras		sept.2026