



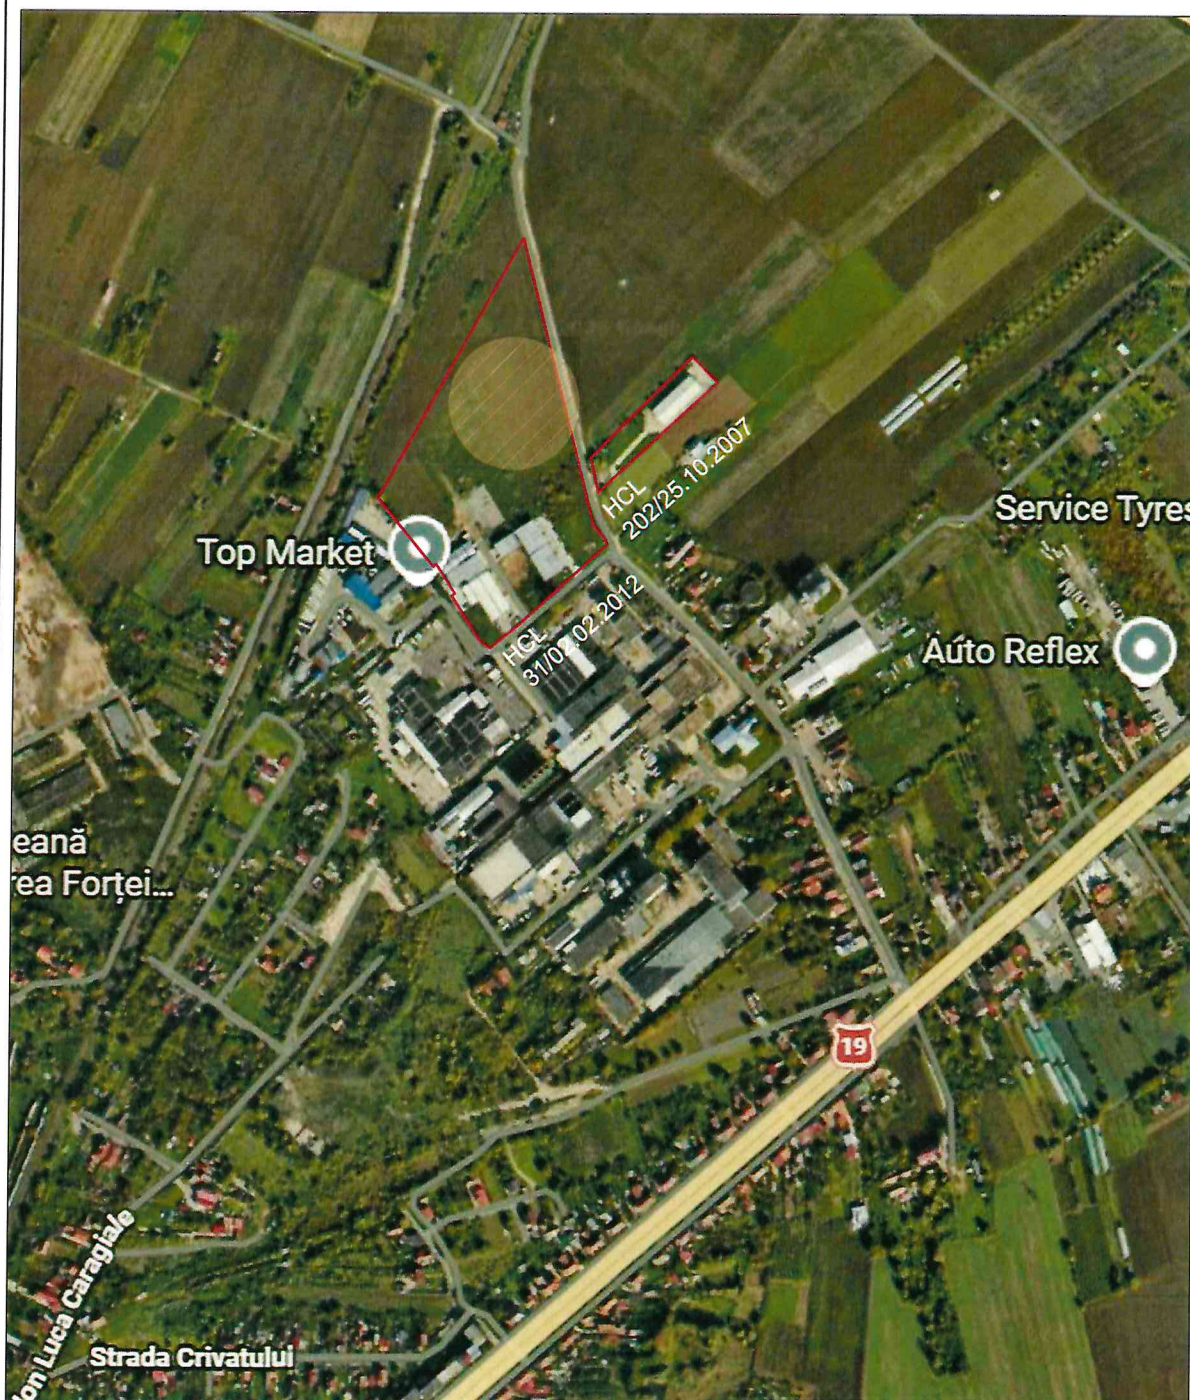

LOCALIZARE AMPLASAMENT STUDIAT, Nr. top: 162994, 163030

— LIMITE P.U.Z-uri EXISTENTE

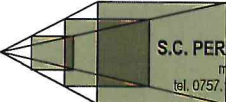

VERIFICATOR	NUME	SEMNATURA	CERINTA	REFERAT, NR. SI DATA	
 Proiectant general: S.C. PERSPECTIVE ARCHITECTURE S.R.L. mun. Oradea, str. Veteranilor, nr. 86 tel. 0757.171.614, e-mail: veugen_2007@yahoo.com			BENEFICIAR: SC INTERTRADE PIELE SRL prin ALSINA VILA LOUIS;		PROIECT NR. SDAX-25 2026
			ADRESA: loc Satu Mare, CF 162994, 163030, jud. Satu Mare		
SPECIFICATII	NUME	SEMNATURA	SCARA:	TITLU PROIECT:	FAZA:
SEF PROIECT	arh.urb. Eugen VERES		1:10000	PUZ -PARC INDUSTRIAL CU FUNCTIUNI CONEXE, REGIM DE INALTIME P,P+2E	A.I.
PROIECTAT	arh. DOBRA Septimius				
DESENAT	arh. DOBRA Septimius		DATA: septembrie 2026	TITLU PLANSA: PLAN INCADRARE IN LOCALITATE	PLANSA NR: U. 01