


PLAN URBANISTIC ZONAL
ELABORARE SI APROBARE P.U.Z. -
ZONA COMERT SI SERVICII
IN MUN. SATU MARE, STR. GORUNULUI, NR. 6/G,
NR. CAD. 151292, JUDETUL SATU MAREE
ECHIPARE EDILITARA

LEGENDA:

- LIMITE:**
- LIMITA ZONA STUDIATA
 - LIMITA DE PROPRIETATE BENEFICIAR
si ZONA PROPU S A FI REGLEMENTATA
 - LIMITA PARCELE EXISTENTE
- ZONIFICARE:**
- CONSTRUCTII EXISTENTE
 - ACCES EXISTENT
 - ACCES REPOZITIONAT
- ECHIPARE EDILITARA:**
- L.E.S. 0,4 kV EXISTENT CU BRANSAMENT
 - RETEA DE APA CU RACORD EXISTENT
 - RETEA DE CANALIZARE CU BRANSAMENT EXISTENT
 - RETEA DE GAZE CU BRANSAMENT EXISTENT

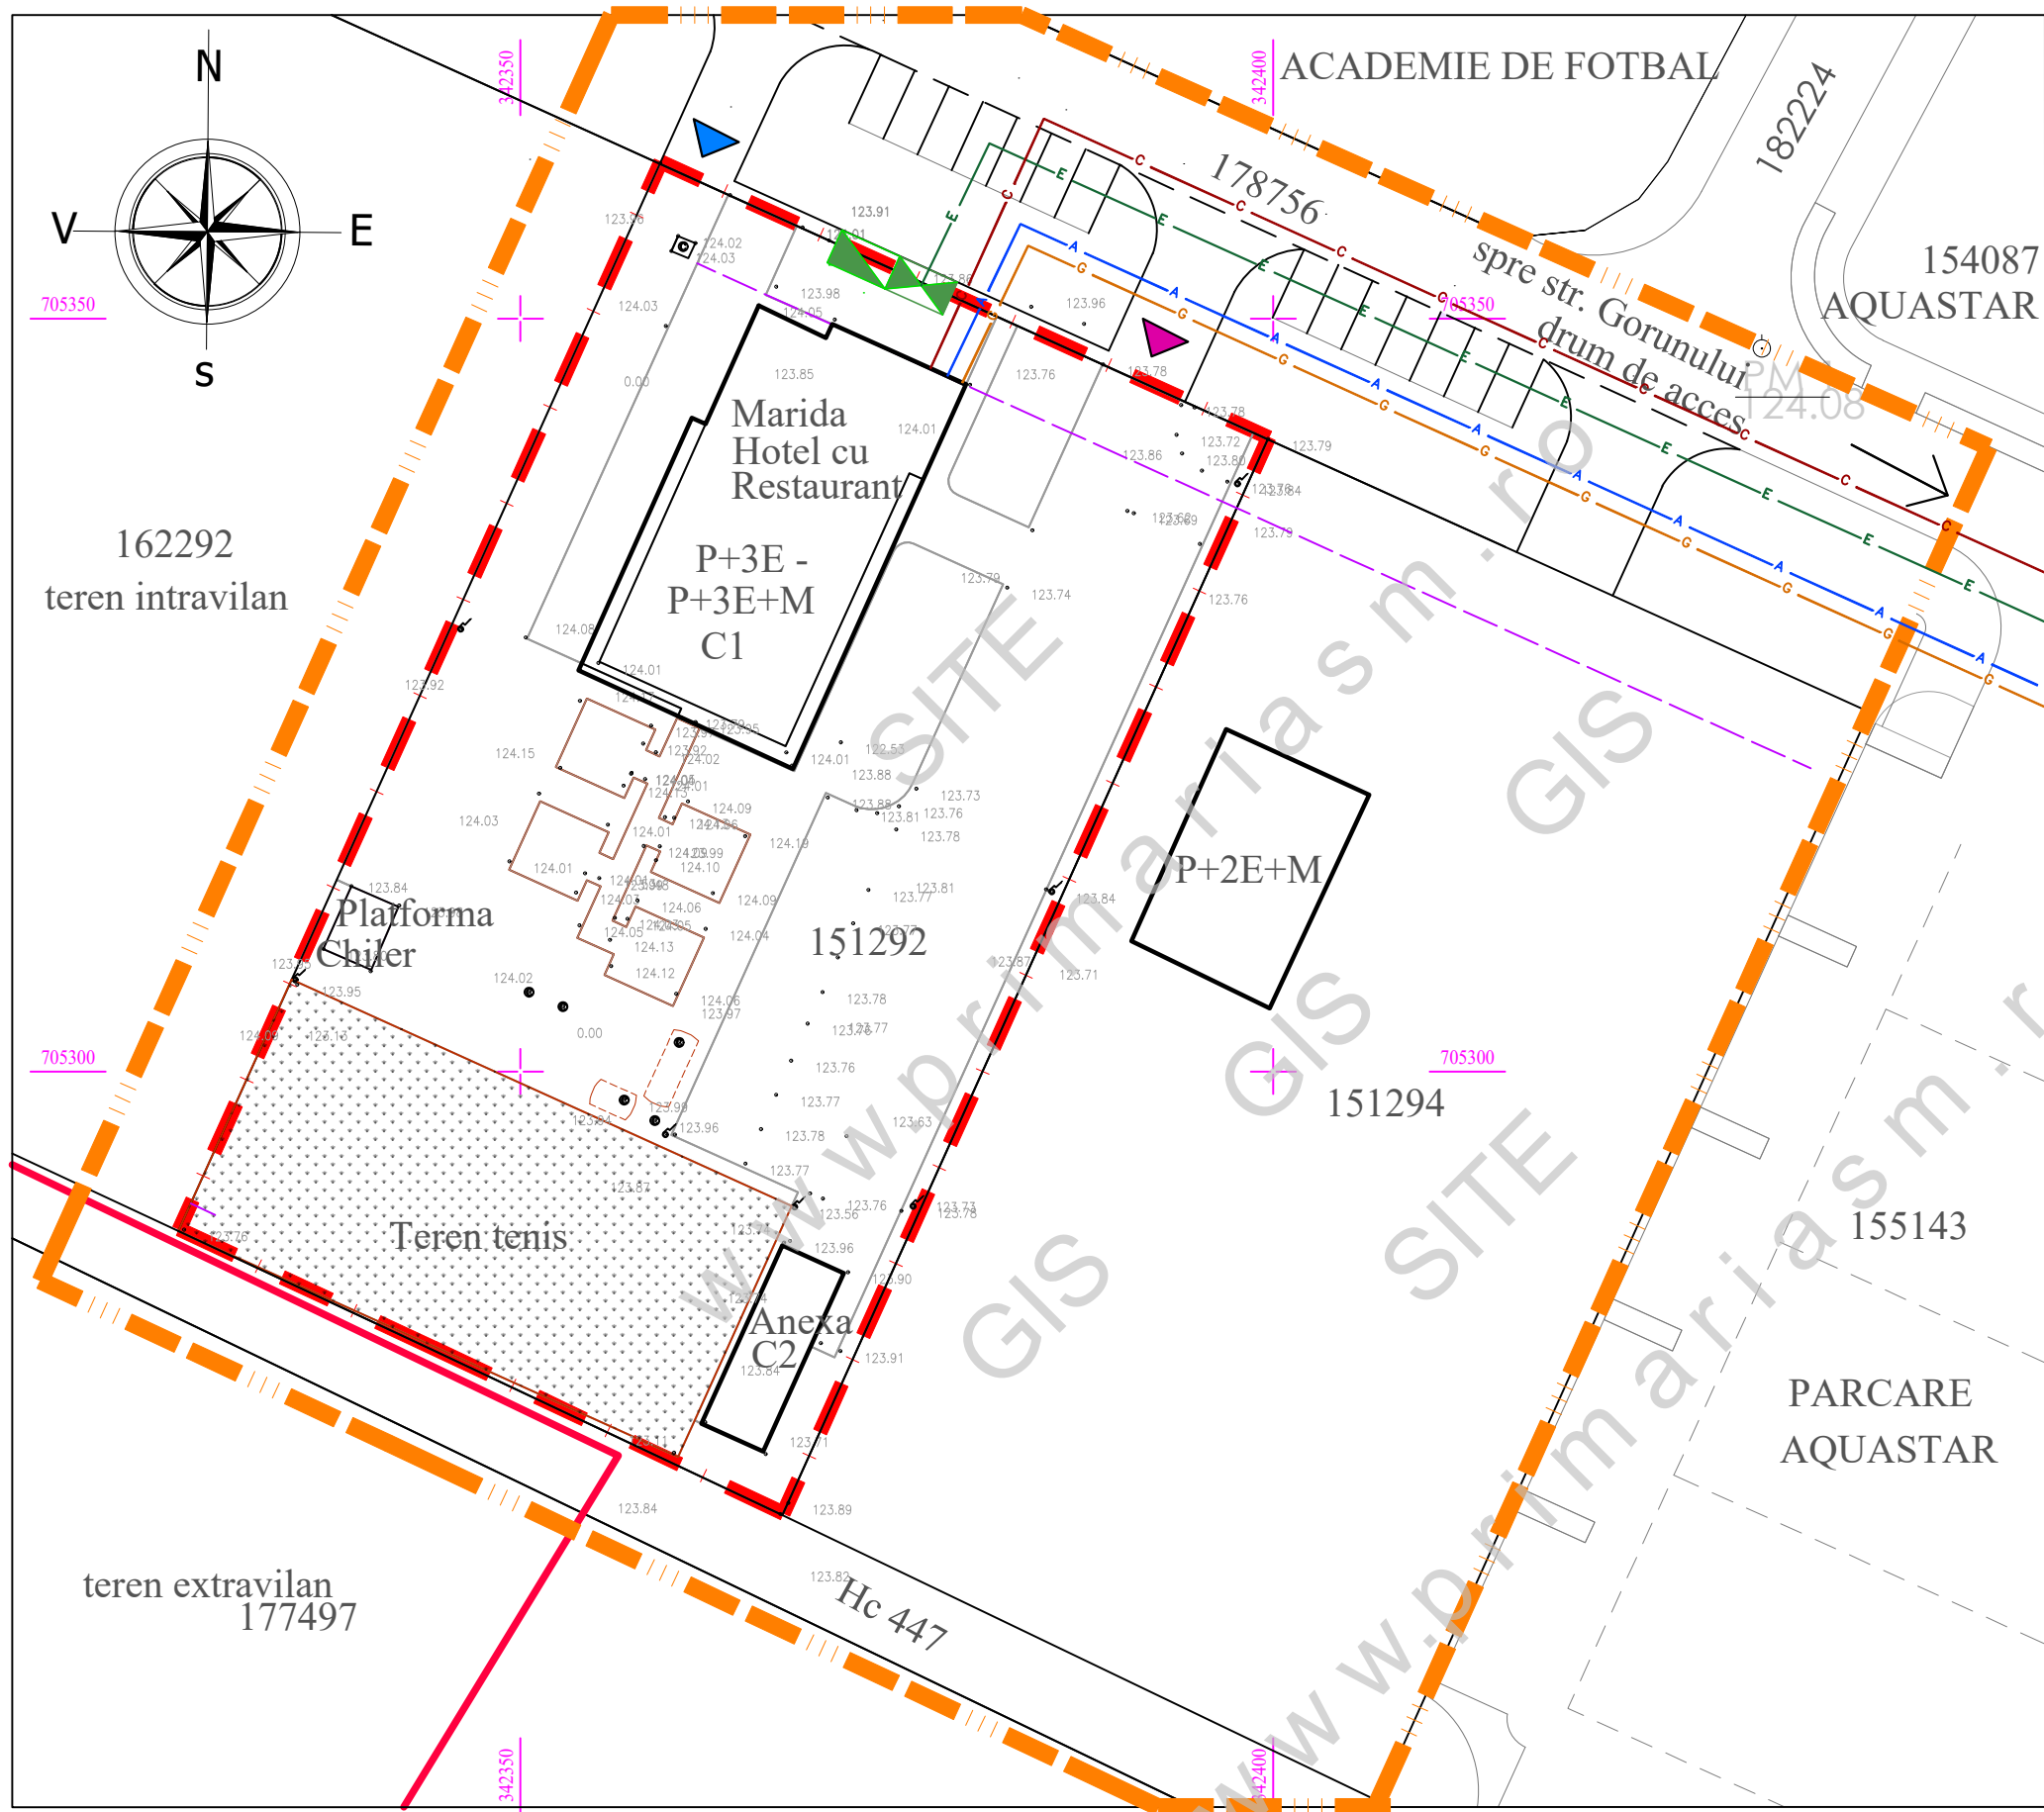

 sc ARHabitat 2015 srl Str. C. Coposu nr.2, et.7, ap.58/b Satu Mare E-mail: satumare@arhadinamic.ro				beneficiar :	S.C. SAMINSTAL S.R.L.	nr. proiect :	407 / 2026
				titlu proiect :	ELABORARE SI APROBARE P.U.Z. - ZONA COMERT SI SERVICII IN MUN. SATU MARE, STR. GORUNULUI, NR. 6/G, NR. CAD. 151292, JUDETUL SATU MARE	faza :	P.U.Z.
				plansa :	ECHIPARE EDILITARA	nr. plansa :	Ed.01
		scara :					
		1/500					
		data :					
		sept. 2026					
SEF PROIECT	arh.IUORAS VIOLETA	SEMNTATURA					
PROIECTAT	ing.KELEMEN ANDRAS						
DESENAT	FORIZS TUNDE						